


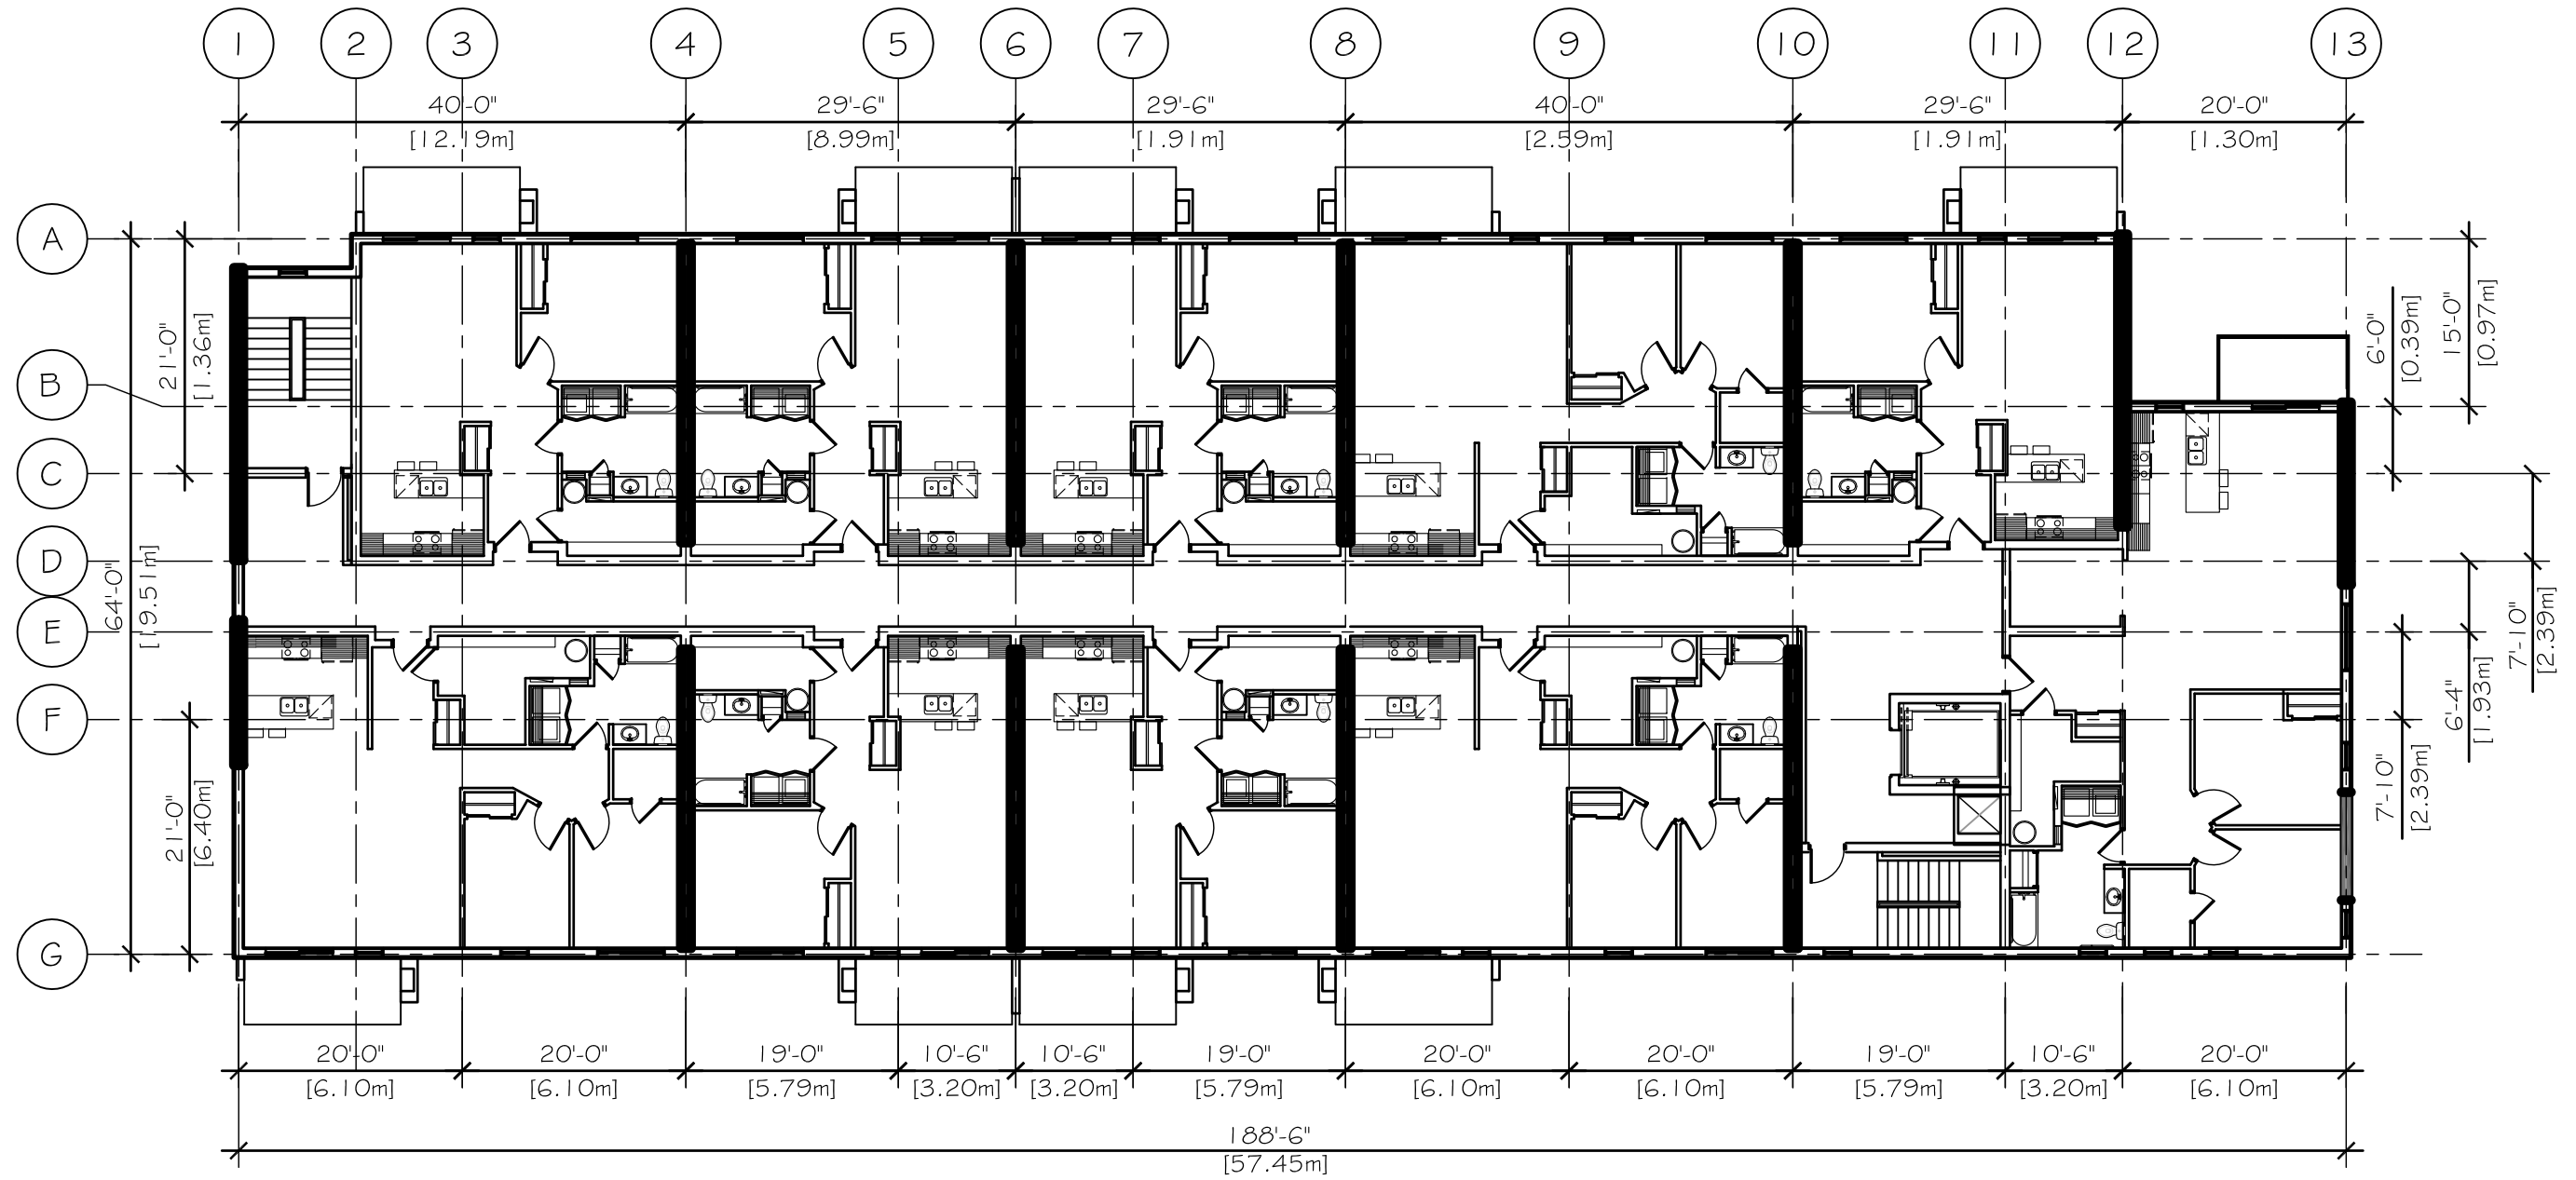

PLAN - NIVEAUX 3 @ 7
ÉCHELLE: 1/16" = 1'-0"